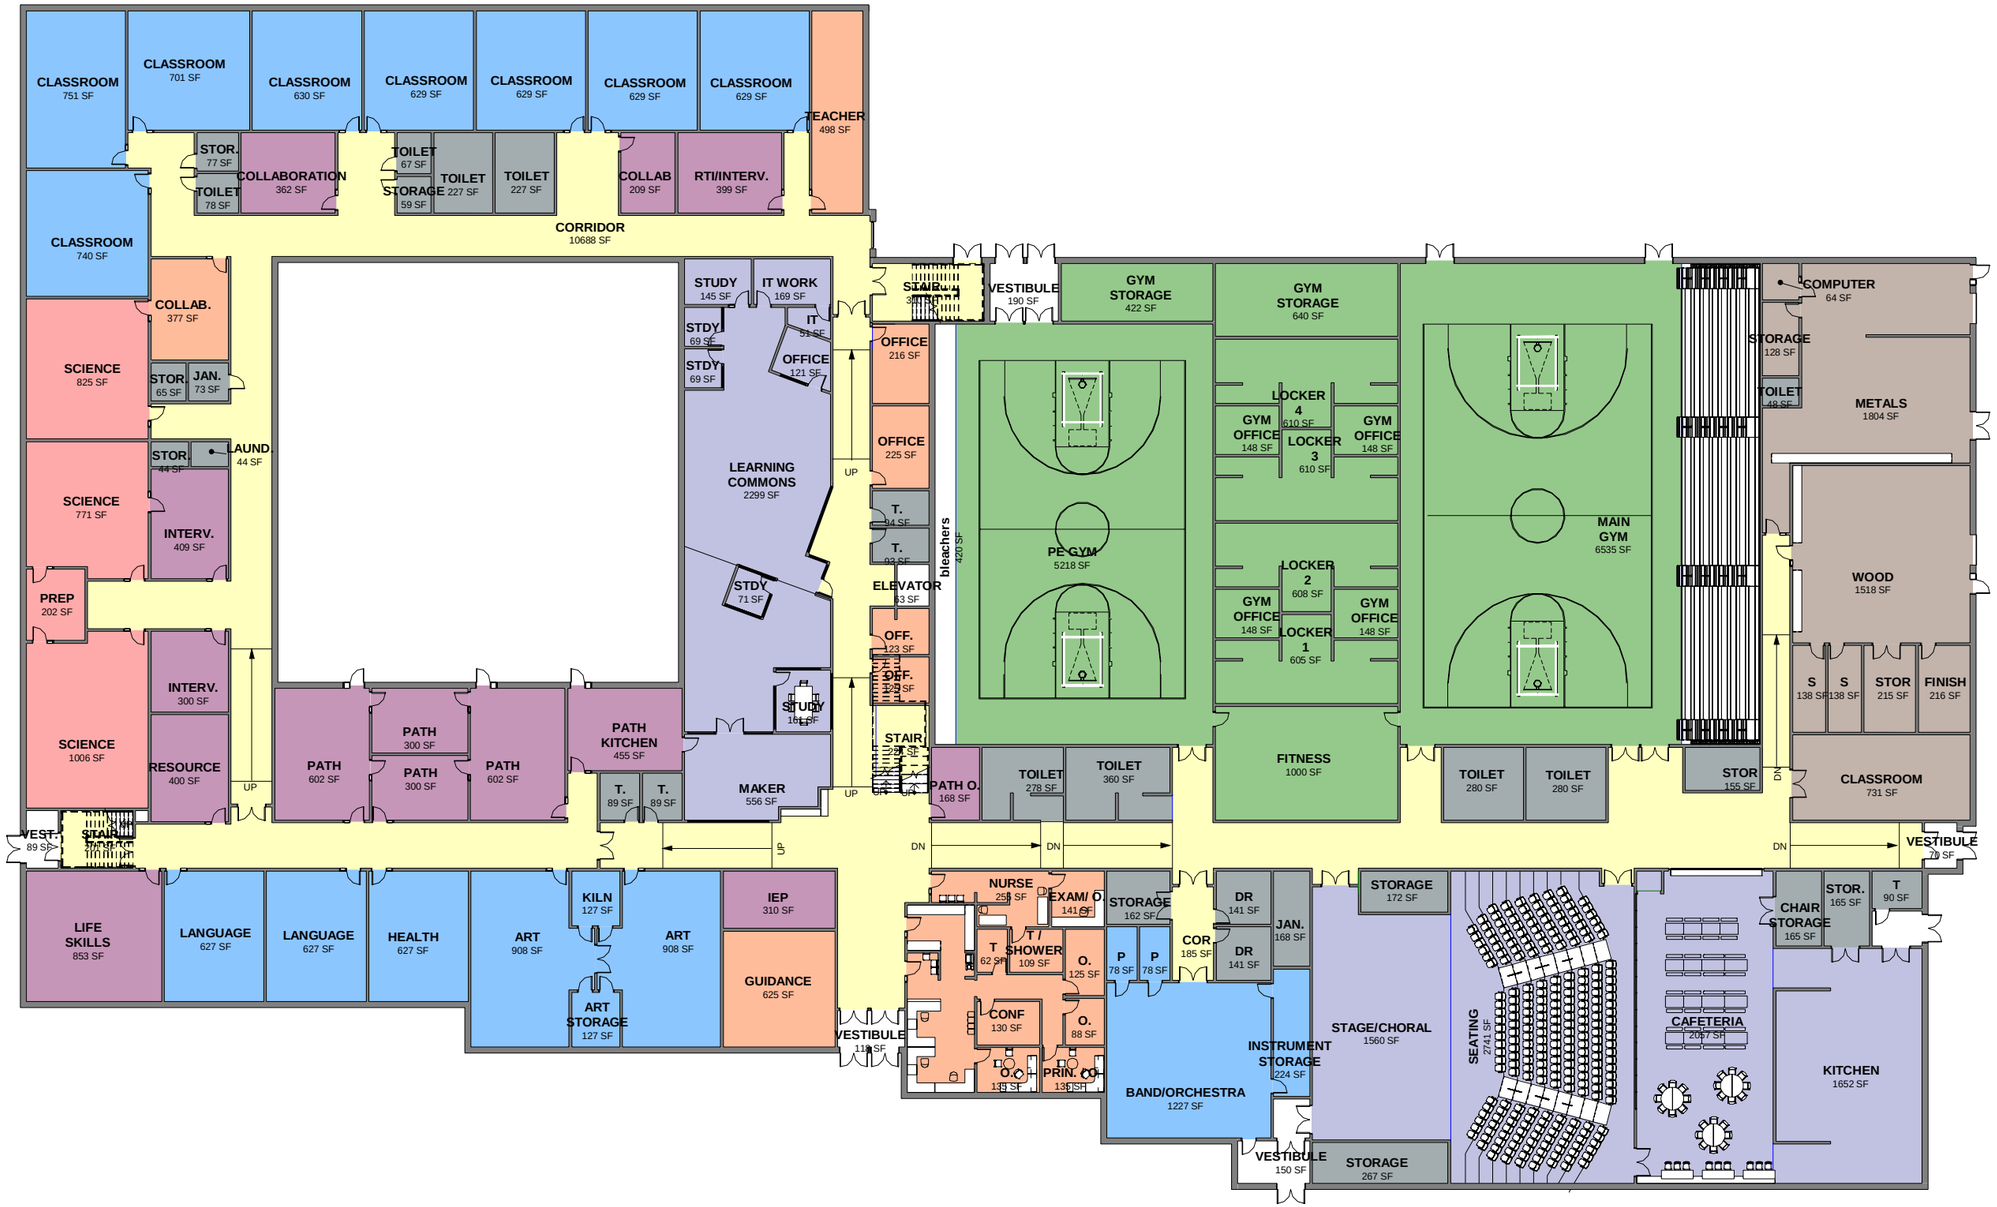

PDT ARCHITECTS

RSU 24 MS HS

Level 1

25 October 2018

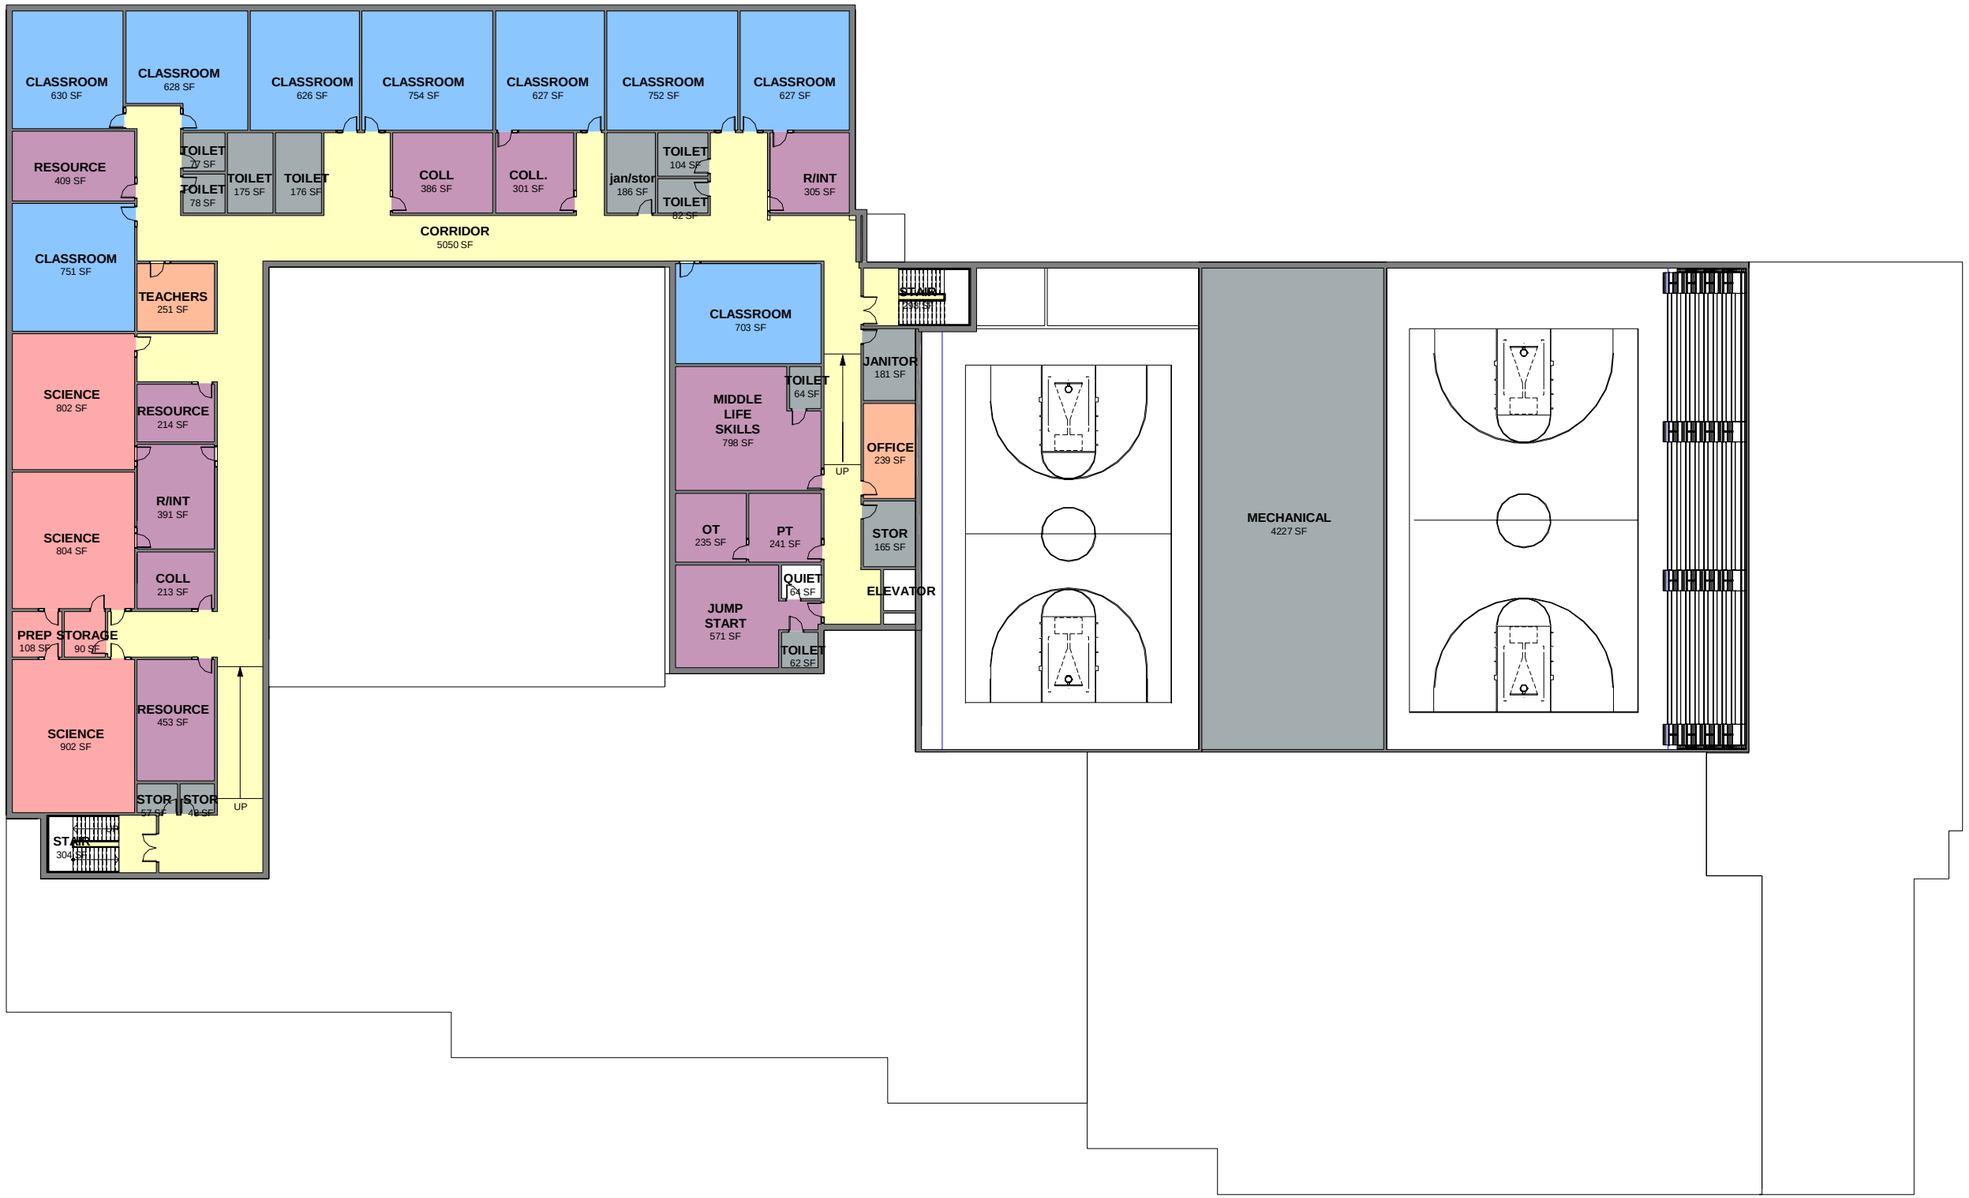

PDT ARCHITECTS

RSU 24 MS HS

Level 2

25 October 2018